
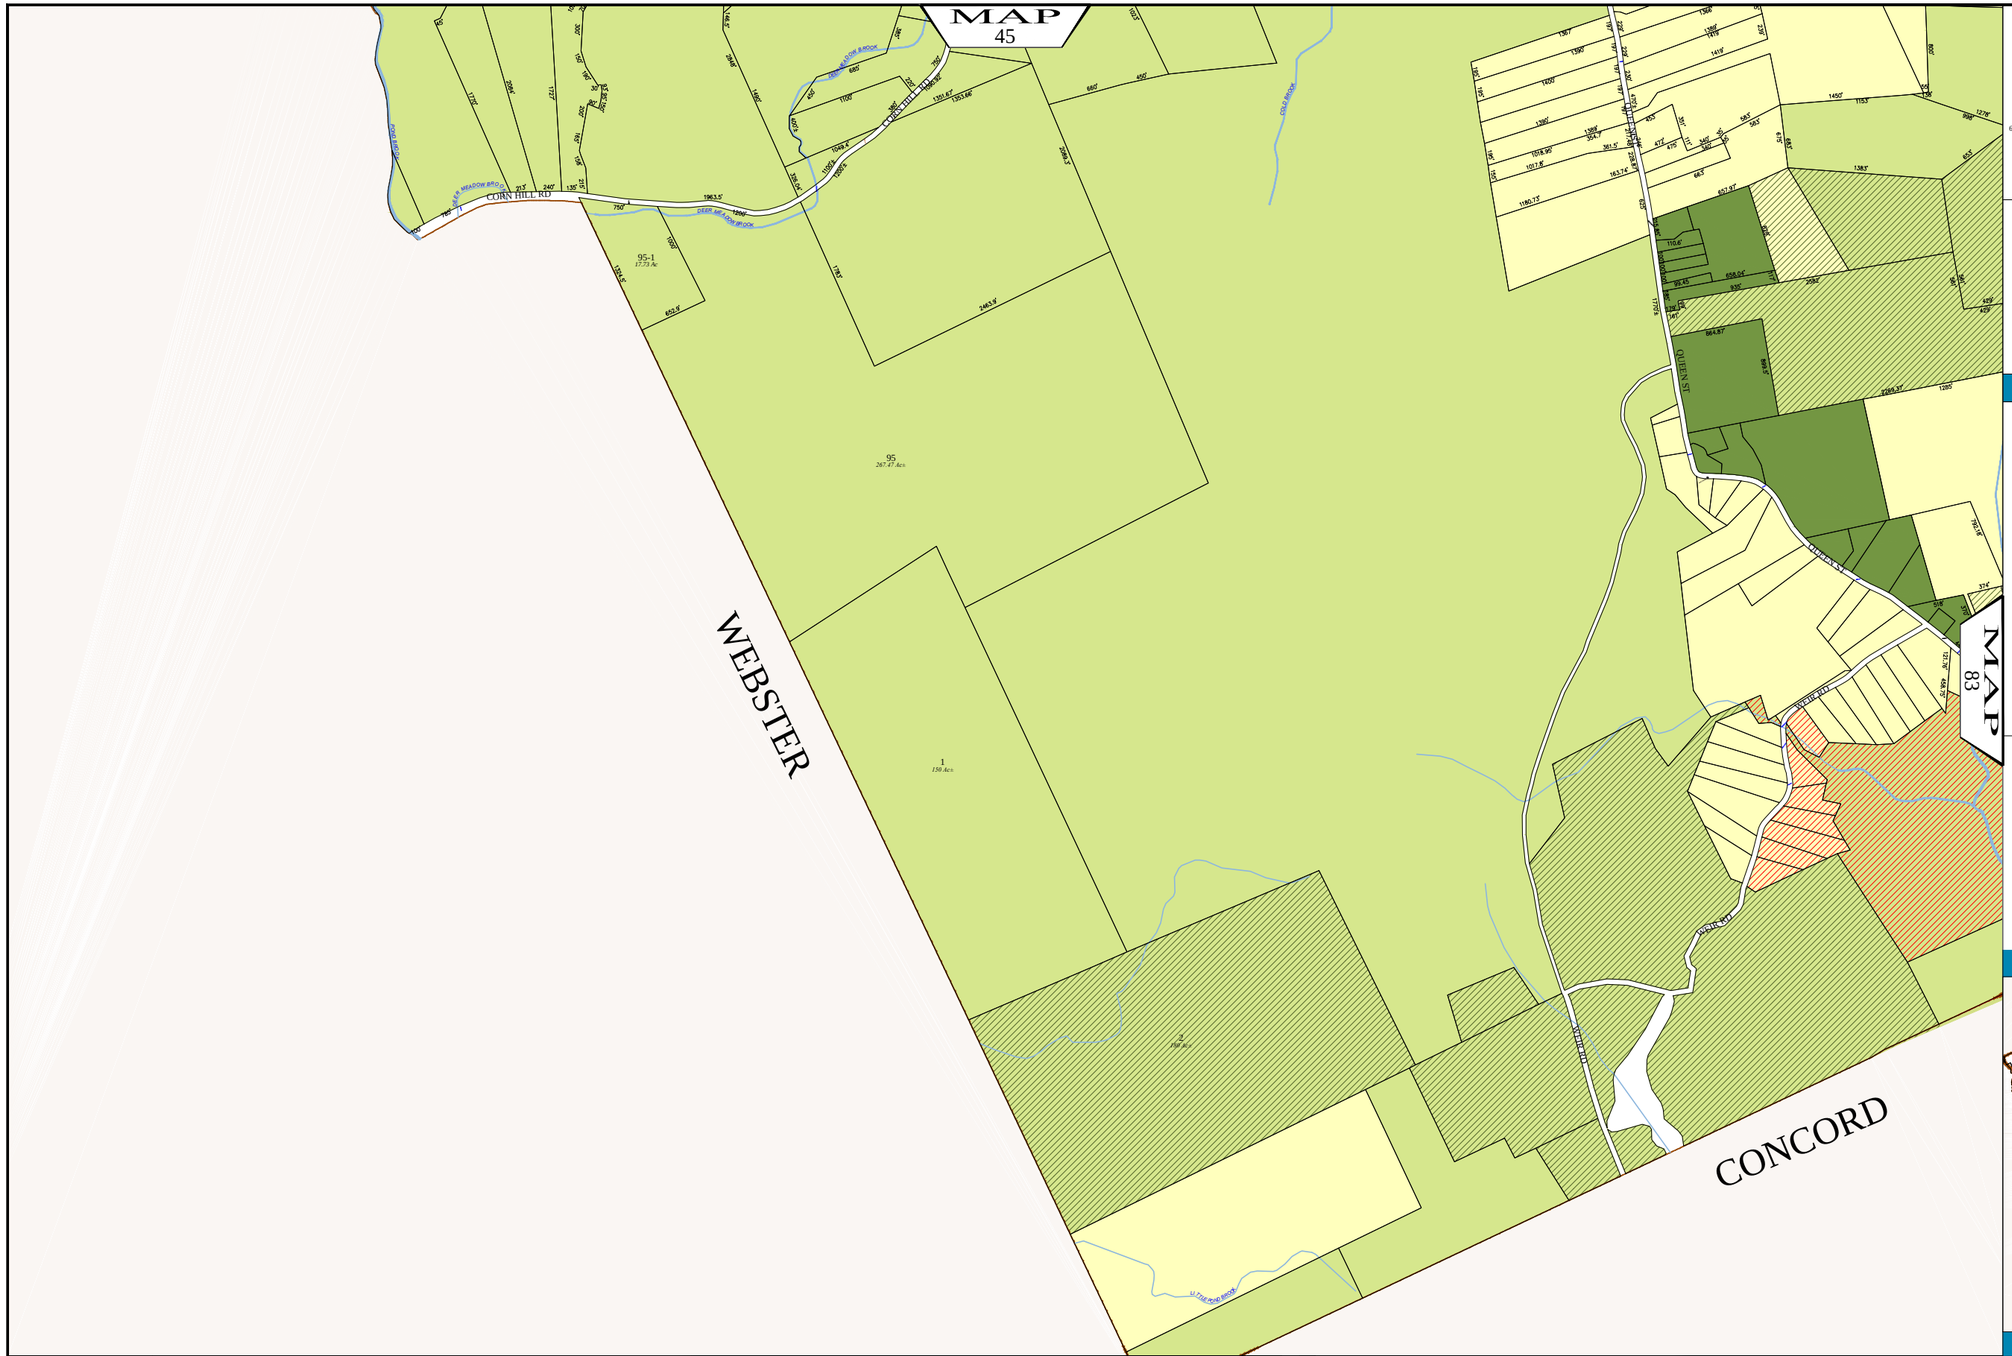


Terra–Map
A Division of
Avitar Associates
of New England, Inc.
Phone 603 798-4419
Fax 603 798-4263
www.avitarassociates.com
Terramap@avitarassociates.com


Town of BOSCAWEN
Merrimack County
New Hampshire

LEGEND

Lot-Sub	12-1
Acreage S-Survey C-Calculated	200 AcS
Dimensions (Feet)	150.00'
Private & ROW Access	
River	
Wetland	
Lake or Pond	
Transmission Line	
Conservation Easement	
Exempt Property	
Town Owned Land	
Structure	
Water Precinct	
Mill Redevelopment District	
Agricultural - Residential	
Residential Low Density	
Residential Medium Density	
Commercial	
Industrial	

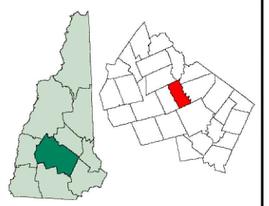

MAP INDEX

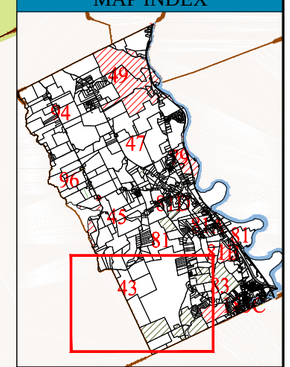

MAP NUMBER

43

N W E S

THE HORIZONTAL DATUM IS THE NEW HAMPSHIRE STATE PLANE COORDINATE SYSTEM, NAD 83.

FOR ASSESSMENT PURPOSES
NOT TO BE USED FOR CONVEYANCES

REVISED APRIL 1, 2016

SCALE

1":600'

METERS 150 0 150 300 450 600 750 900 1050 1200 1350 1500 1650
75 0 75 225 375 525 675 825 975 1125 1275 1425 1575

FEET 300 0 600 1200 1800 2400 3000 4200 5400
150 0 300 900 1500 2100 2700 3600 4800

MAP NOTES